FRONT ELEVATION

SCALE - 1/4"=1'-0"

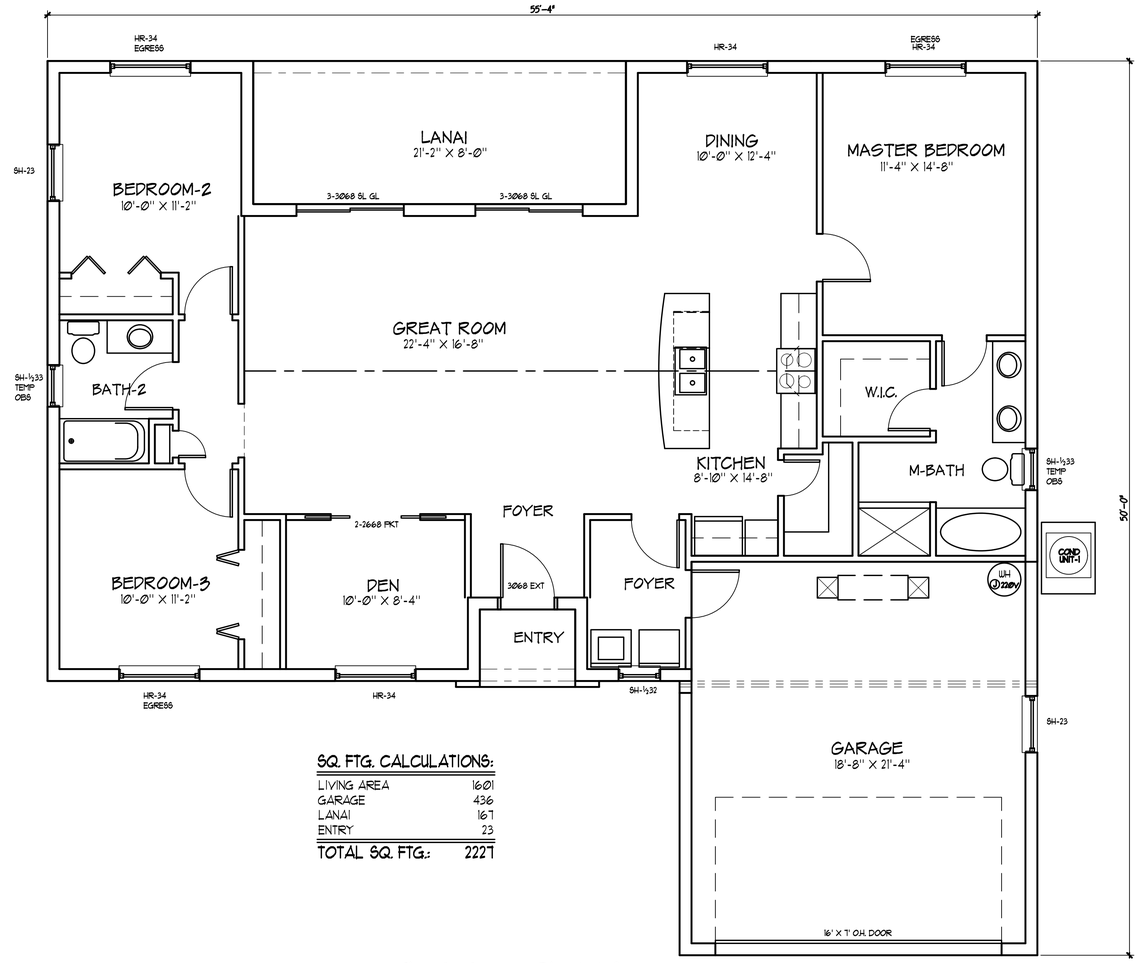

SQ. FTG. CALCULATIONS:

LIVING AREA	1601
GARAGE	436
LANAI	167
ENTRY	23
TOTAL SQ. FTG.:	2227

FLOOR PLAN

SCALE - 1/4"=1'-0"

JScott Drafting, Inc.
3572 S. ACCESS RD. - UNIT I
ENGLEWOOD - FLORIDA - 34224
OFFICE: (941) 473-3100
FAX: (941) 473-3101
E-MAIL: JSCOTT@JSDRAFT.COM

BUILT BY:
HOMES MADE POSSIBLE LLC

A PROPOSED RESIDENCE FOR:
BROOKS RESIDENCE
LAKES 1 MODIFIED

DATE DRAWN
SEPT. 30, 2015

DRAWN BY
DMK / JWS

DATE REVISED

SHEET
1 OF 1

JOB NUMBER
BASIC